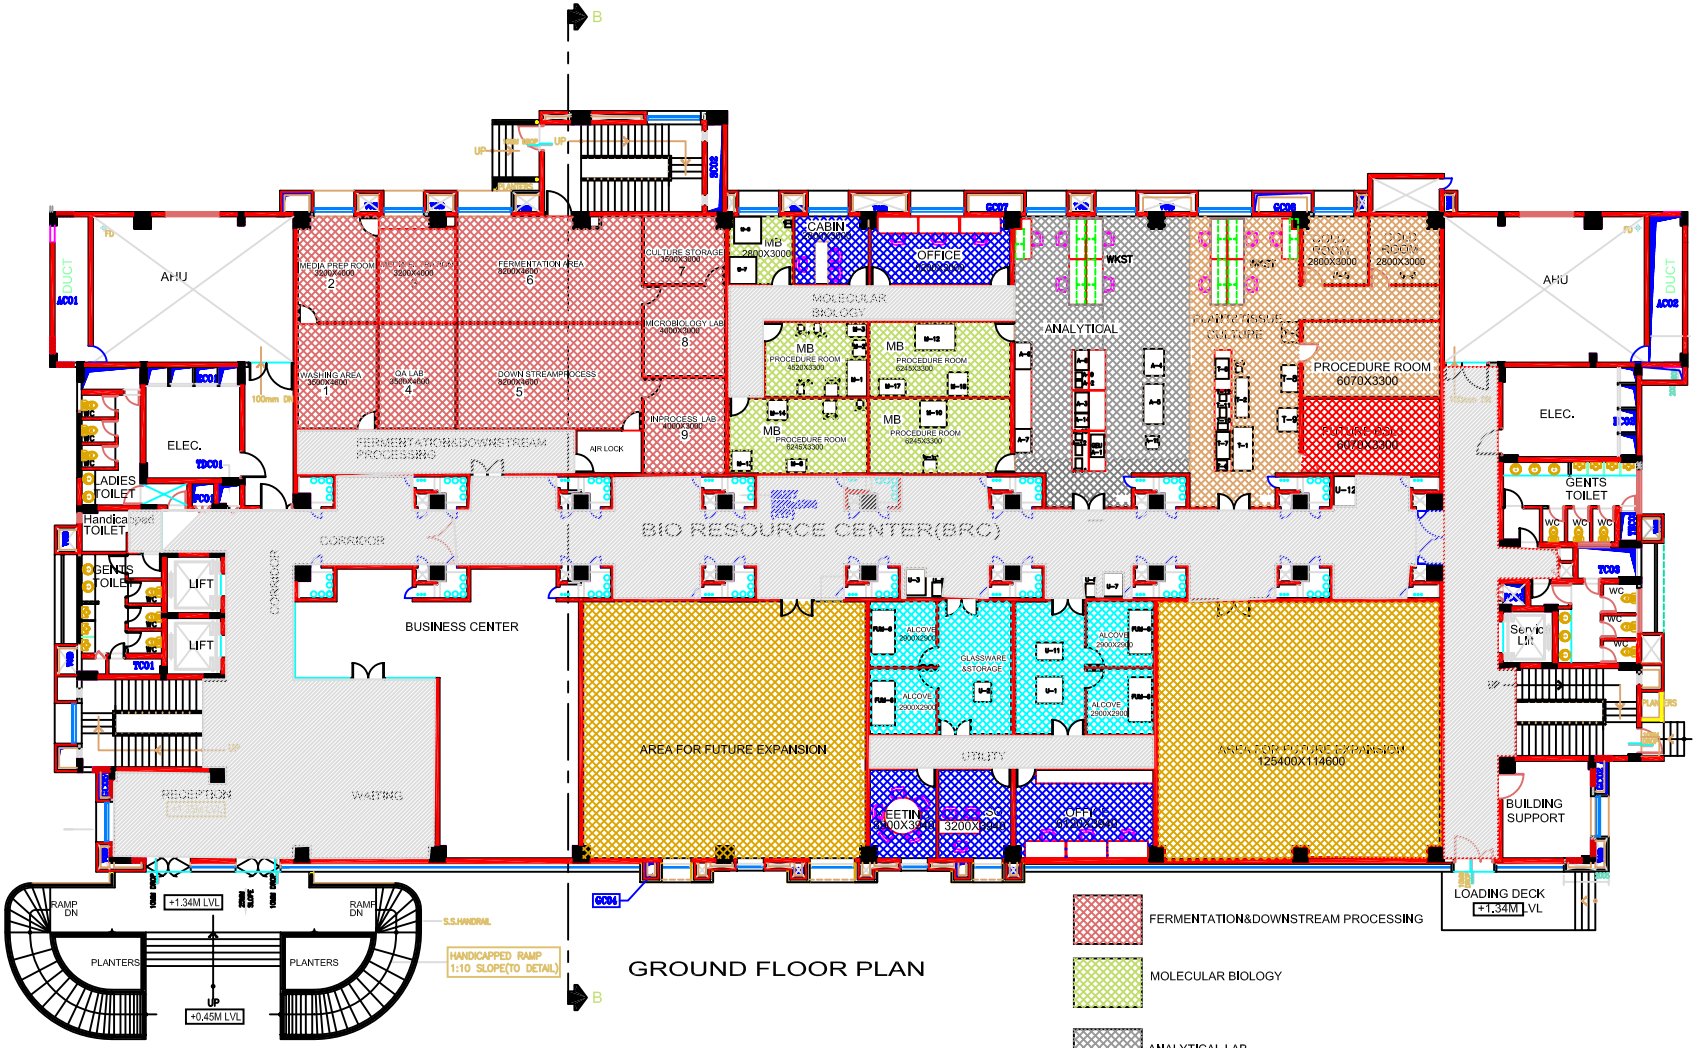

GROUND FLOOR PLAN

NOTE

1) FOR EQUIPMENT LIST KEY REFER GPR STATEMENT DT 19 AUG-02(ANNEXURE-1)

2) LAYOUT OF BRC BASED ON LAYOUT DETAILS GIVEN BY TICEL ON-03-06-03

KEY PLAN:

(NOT TO SCALE)

COLUMN & R.C WALL
230MM THK BRICK WALL
115MM THK BRICK WALL
200MM THK SOLID BLOCK WALL
100MM & 150MM THK SOLID BLOCK WALL

BUILDING NORTH

GENERAL NOTES:

All dimensions are in millimetres and are unlimited dimensions unless otherwise specified.
All levels are in metres and are unlimited levels unless otherwise specified.
Do not scale drawings. Any written dimensions shall be followed, any discrepancies noted shall be brought to the notice of the Architect prior to execution.
For details such as doors, windows, grills, sanitary, electrical, plumbing, fire fighting, etc. refer respective mechanical and electrical drawings.
These drawings are to be read in conjunction with respective consultants drawings, specifications, schedules and as per details, specifications, standard drawings, etc. Any discrepancies noted shall be brought to the notice of the Architect prior to execution.
All labels of lines and those (unless otherwise specified) as per respective standard drawings, and subsequently as per specifications.
All roof slabs to have waterproofing and insulation treatment as per specifications.

SCHEDULE OF CUTOUTS

SL.No.	DESCRIPTION	WIDTH	DEPTH
1	GENERAL CUTOUT	[illegible]	[illegible]
2	AIR CONDITIONER CUTOUT	[illegible]	[illegible]
3	ELECTRICAL CUTOUT	[illegible]	[illegible]
4	TOILET CUTOUT	[illegible]	[illegible]
5	TOILET CUTOUT SHORT	[illegible]	[illegible]
6	TOILET CUTOUT LONG	[illegible]	[illegible]
7	FIRE CUTOUT CUTOUT	[illegible]	[illegible]
8	GENERAL ALUMINIUM CUTOUT	[illegible]	[illegible]

SCHEDULE OF JOINERY

TYPE	DESCRIPTION	SIZE
SD	SOLID TEMPERED GLASS DOOR	2000 x 2700
GD	SELLESS GLASS DOOR	2400 x 2100
AGD	ALUMINIUM GLASS DOOR	1000 x 2100
AGS	ALUMINIUM GLASS DOOR	800 x 2100
FD1	FIRE DOOR	2000 x 2100
FD2	FIRE DOOR	1800 x 2100
FD3	FIRE DOOR	1600 x 2100
FD4	FIRE DOOR	1200 x 2100
D1	FLUSH DOOR	900 x 2100
D2	FLUSH DOOR	700 x 2100
D3	FLUSH DOOR	1200 x 2100
D3	GLAZED DOOR	1000 x 2100
TD1	BUFF DOOR - SINGLE SHUTTERS	700 x 1800
TD2	BUFF DOOR - DOUBLE SHUTTERS	700 x 1800
TD3	BUFF DOOR	800 x 1800
SV1	STEEL VENTILATOR WITH TINTED GLASS	4000 x 600
SV2	STEEL VENTILATOR WITH TINTED GLASS	3000 x 600
SV3	STEEL VENTILATOR WITH TINTED GLASS	2000 x 600
SV4	STEEL VENTILATOR WITH TINTED GLASS	1800 x 600
LV1	ALUMINIUM WEATHER PROOF EXHAUST LOUVERS	2000 x 1000
LV2	ALUMINIUM WEATHER PROOF FRESH AIR LOUVERS	2400 x 2000

REV.	DESCRIPTION	DATE	BY	CHD.
			VNEK	
			VNEK	
			VNEK	
R0	ISSUED FOR APPROVAL	10-06-03	VNEK	

AMENDMENT

0 1M 5M 15M
2M 3M 10M 20M

PROJECT:
TICEL BIO PARK LTD
AT CHENNAI

PROJECT TITLE : TICEL BIO PARK

DRAWING TITLE:
GROUND FLOOR PLAN
(BRC = BIO-RESOURCE CENTER)

DATE : 19-08-2002	DRAWN : S.JAYALAKSHMI	R6
SCALE : 1:150	CHKD : VNEK	

DRAWING NO:
TICEL-Arch-ESU-2002-5033

A1-01

ARCHITECTS:
M/s. C.R. NARAYANA RAO
ARCHITECTS & ENGINEERS,
#10, KARPAGAMBAL NAGAR, LUZ,
CHENNAI, INDIA.

B.ARCH(HONS)., M.ARCH(CALIF)., F.I.I.A.,
REGD. ARCHITECT.